

THIS DRAWING AND DESIGN IS SUBJECT TO COPYRIGHT AND MAY NOT BE REPRODUCED WITHOUT PRIOR WRITTEN CONSENT. CONTRACTOR TO VERIFY ALL DIMENSIONS ON SITE BEFORE COMMENCING WORK. REPORT ALL DISCREPANCIES TO PROJECT MANAGER PRIOR TO CONSTRUCTION. FIGURED DIMENSIONS TO BE TAKEN PREFERENCE TO SCALED DRAWINGS


FOR CONSTRUCTION

NO	REVISION	DATE	APR
0	ISSUE FOR TENDER	30.10.2020	MP
1	ISSUED FOR CONSTRUCTION	21.01.2021	MP

NOTE:
ALL MEMBERS OF TYPICAL FACADE TRUSS
FULLY WELDED 4CFW AT CONNECTIONS

SP 2 Works


Additional scope works in basement have commenced.

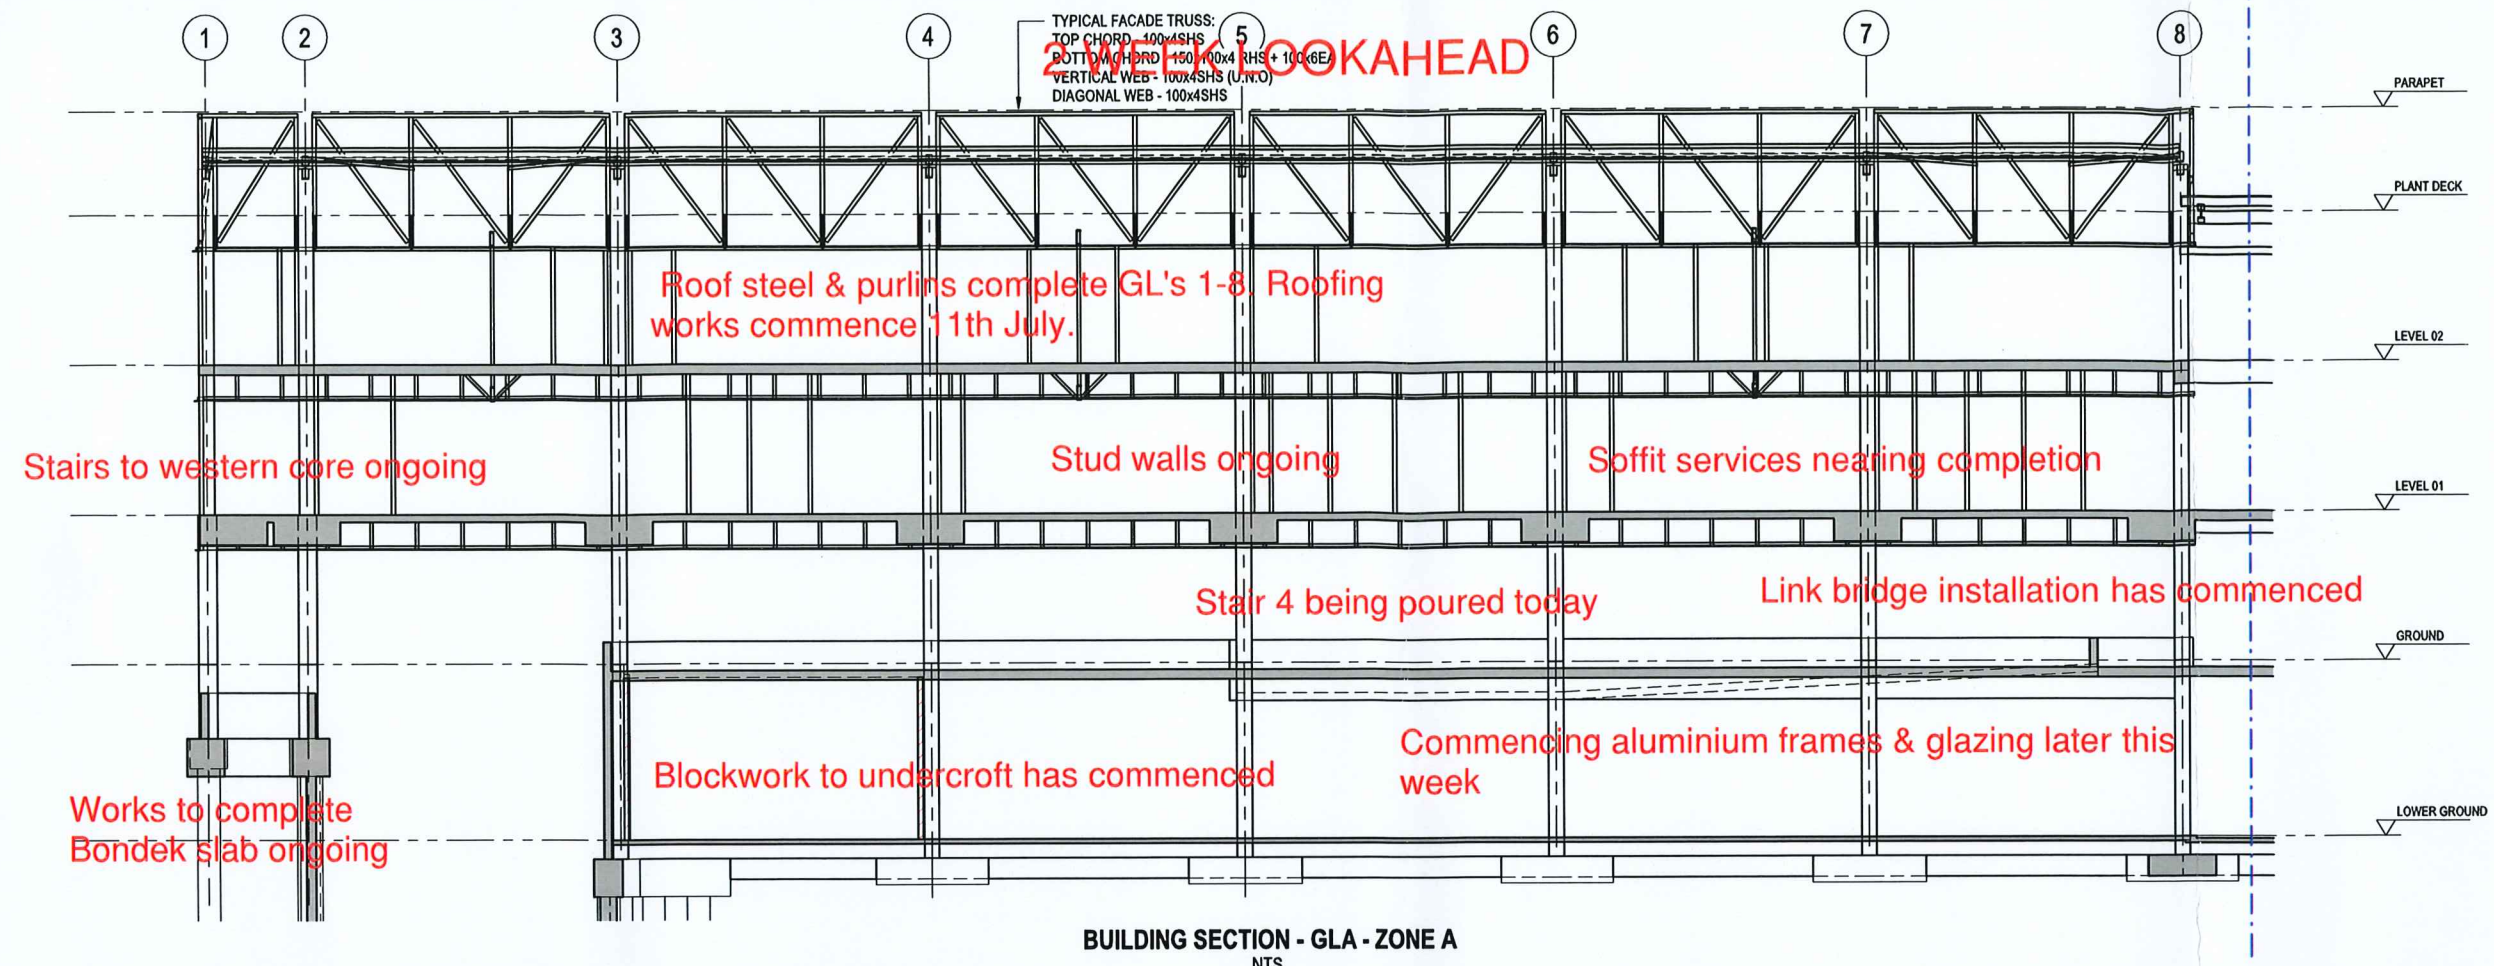

- NOTES
- DO NOT SCALE DRAWINGS. WRITTEN DIMENSIONS GOVERN.
 - ALL DIMENSIONS ARE IN MILLIMETRES UNLESS NOTED OTHERWISE.
 - ALL DIMENSIONS SHALL BE VERIFIED ON SITE BEFORE PROCEEDING WITH THE WORK. HASSELL SHALL BE NOTIFIED IN WRITING OF ANY DISCREPANCIES.
 - THIS DRAWING MUST BE READ IN CONJUNCTION WITH ALL RELEVANT CONTRACTS, SPECIFICATION AND DRAWINGS.

THIS DRAWING IS AN UNCONTROLLED COPY, UNLESS NOTED OTHERWISE

DOCUMENTATION BY:

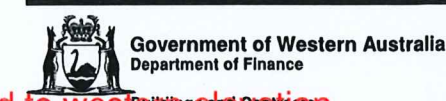

Building and Contracts

STRUCTURAL
BOB HAWKE COLLEGE STAGE 2
SECTIONS
SHEET 4

DRAWN	L.H.	DESIGNED	N.T.N.	REDUCED	0	20	40
CHECKED	P.S.	PRINCIPAL		1:1			
APPROVED	M.P.	M.P.					
SCALE	1:100 @ A1	DATE	21.01.2021	DRAWING No.			
DTP PROJ No.	BMW0377519	DTP FILE No.	FINW0343420	ST-41-04			

THIS IS A CAD DRAWING
DO NOT AMEND MANUALLY

BIM 360/2014668_Bob Hawke College Sta
2/BHC_AUR_S_BUILDING.
09/11/2021 4:40:05

